VERSION	AMENDMENT	AUTHORISED BY	DATE

HELD BY LANDGATE IN DIGITAL FORMAT ONLY

FOR INTERESTS AND NOTIFICATIONS
SEE SHEET 3

LIMITED IN DEPTH TO 609.6 METRES
AS TO LOT 369 ONLY

LIMITED IN DEPTH TO 60.96 METRES
AS TO LOT 682 ONLY

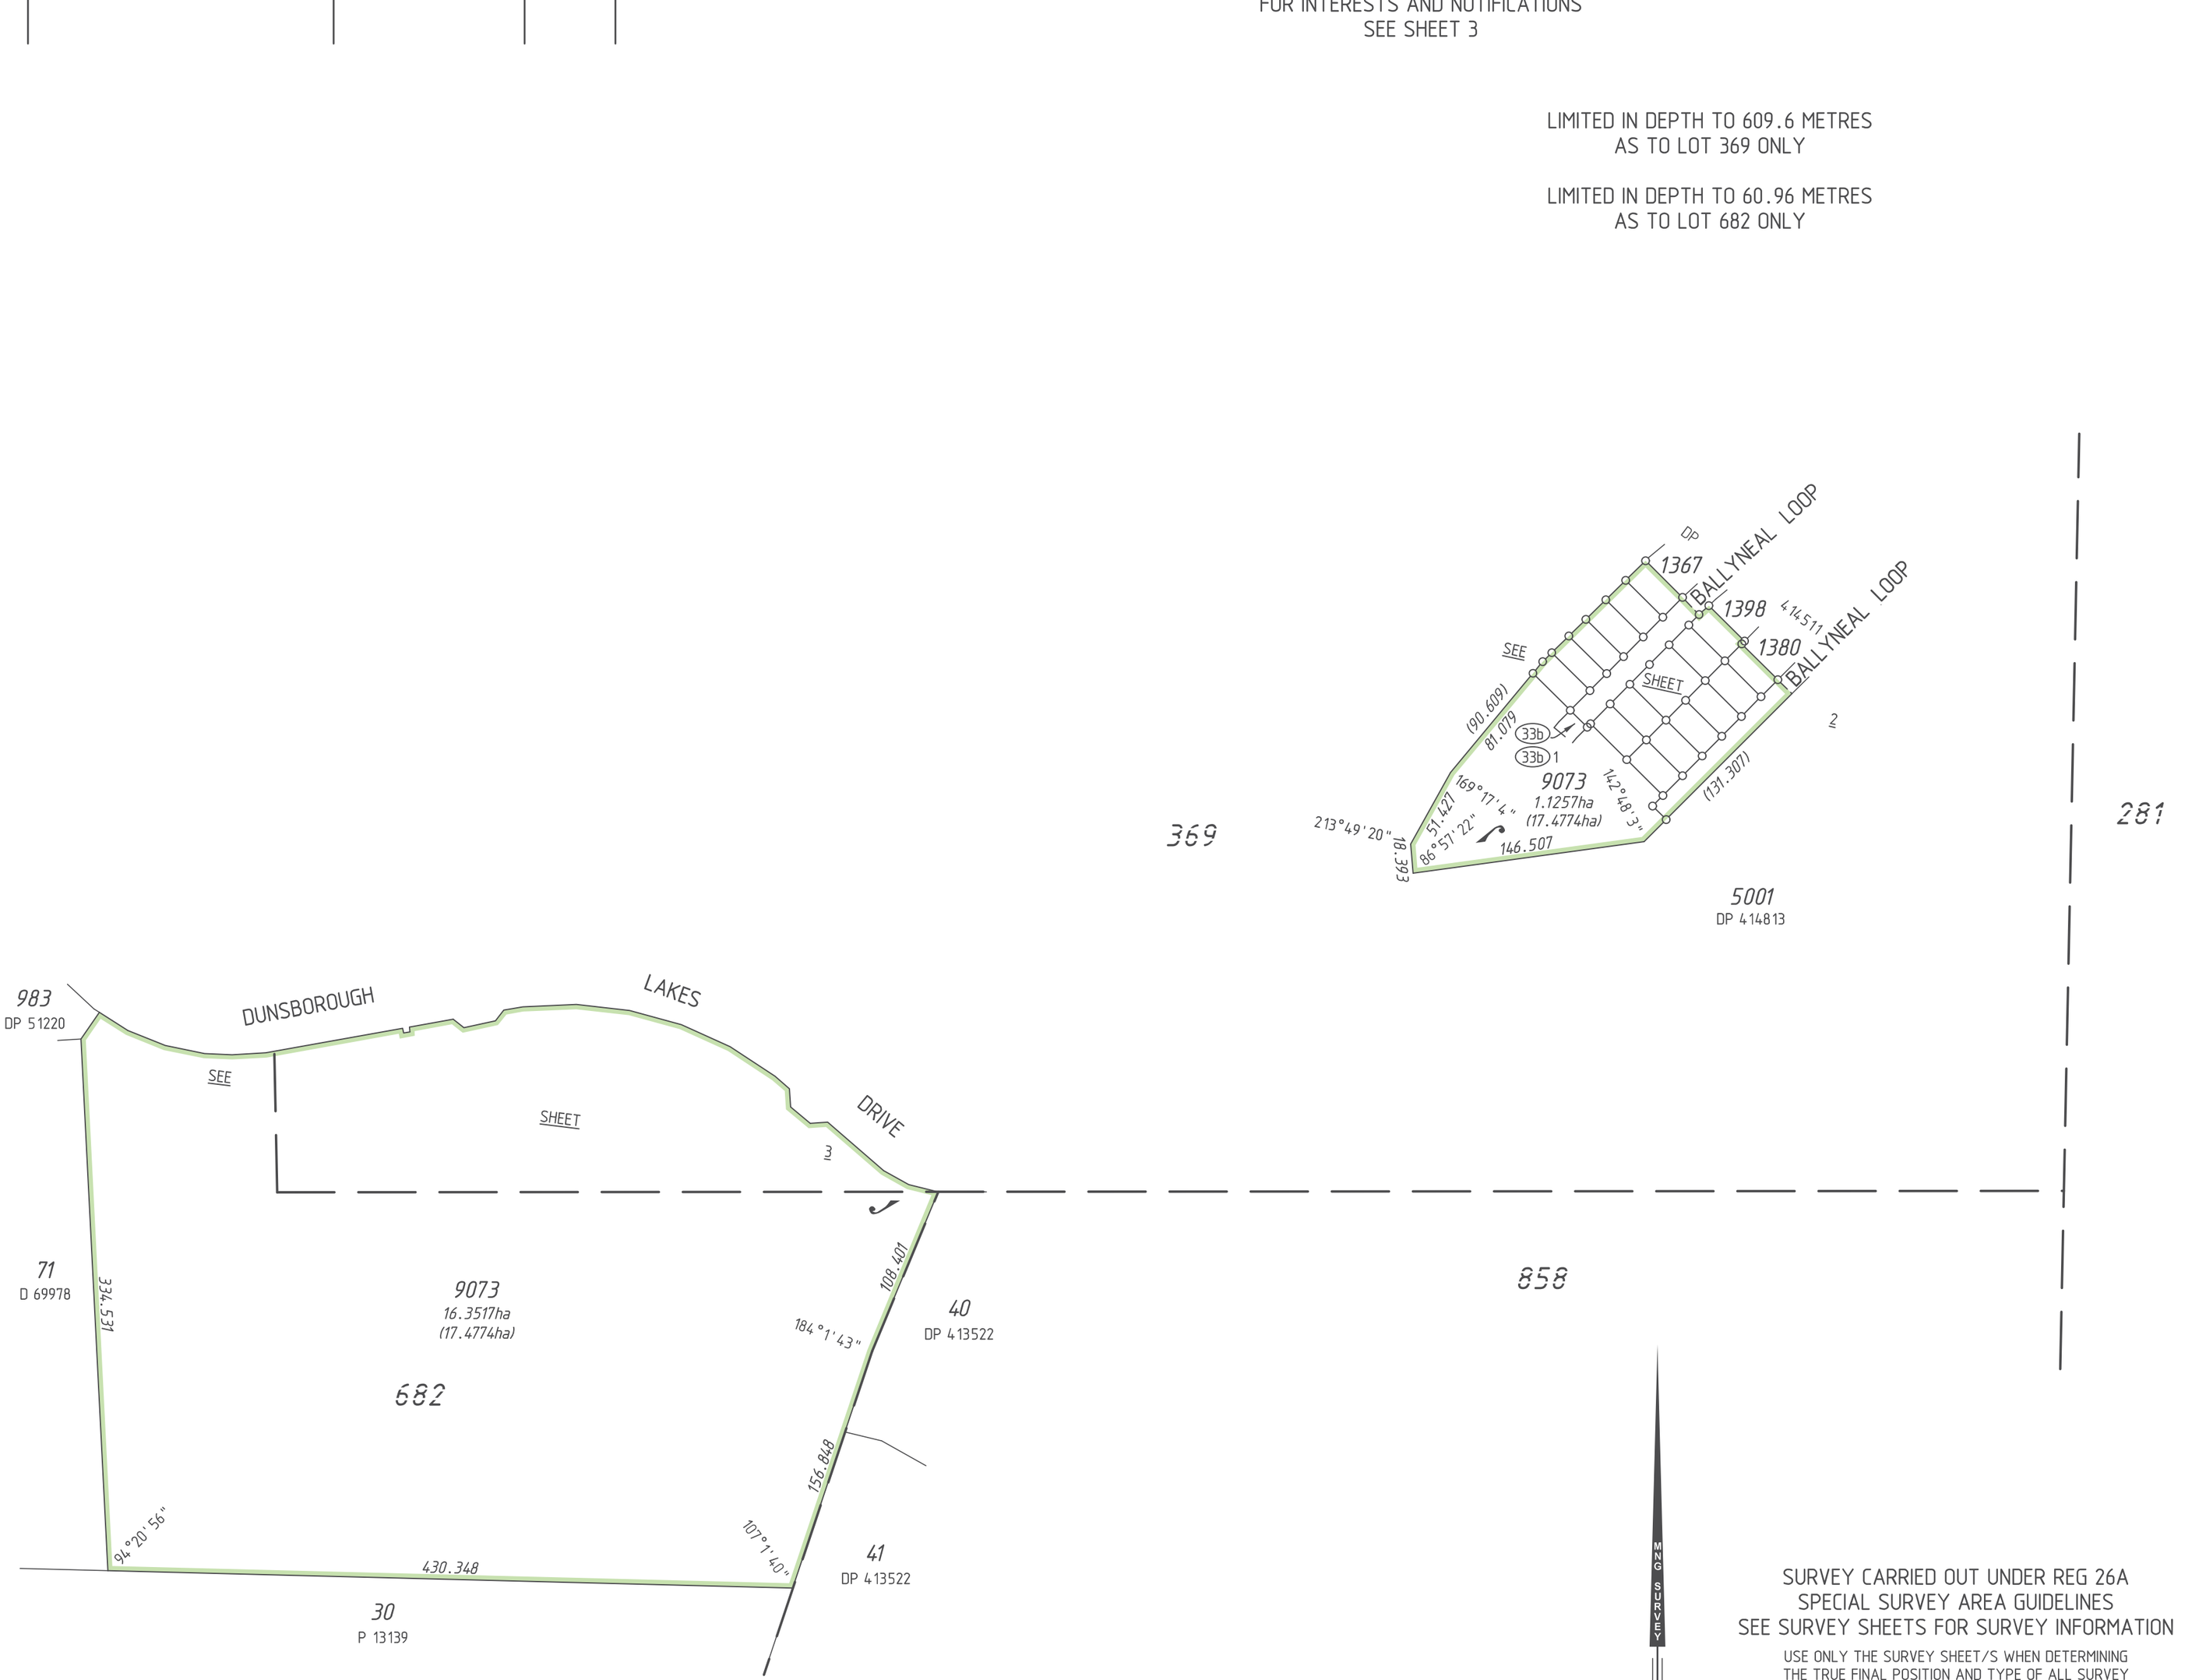

SCALE 1 : 3000 @ A2

50 0 250

ALL DISTANCES ARE IN METRES

SURVEY CARRIED OUT UNDER REG 26A
SPECIAL SURVEY AREA GUIDELINES
SEE SURVEY SHEETS FOR SURVEY INFORMATION

USE ONLY THE SURVEY SHEET/S WHEN DETERMINING
THE TRUE FINAL POSITION AND TYPE OF ALL SURVEY
MARKS PLACED PERTAINING TO THIS PLAN.

MC MULLEN NOLAN GROUP
PO Box 1233, Bunbury W.A. 6231
Tel: (08) 6316 2120
Fax: (08) 6436 1500
Email: info@mngsurvey.com.au

MNG Ref : 98313dp-303c - Stage 34 - DP417425.CSD

TYPE FREEHOLD S.S.A. YES

PURPOSE SUBDIVISION

PLAN OF
LOTS 1361-1366, 1392-1397,
1381-1386, 9073, ROAD, EASEMENTS
AND RESTRICTIVE COVENANT

FORMER TENURE LOT 9070 ON DP 414511
C.T. 2965/261

LOCAL AUTHORITY CITY OF BUSSELTON

LOCALITY DUNSBOROUGH

D.O.L. FILE

FIELD RECORD 90741, 90742

SURVEYOR'S CERTIFICATE - REG 54

I, Casey P.OLIVER
hereby certify that this plan is accurate and is a correct representation of the -
(a) *survey, and/or
(b) *calculations from measurements recorded in the field records,
[* delete if inapplicable]
undertaken for the purposes of this plan and that it complies with the relevant written law(s) in relation to which it is lodged.

FINAL

LICENSED SURVEYOR DATE

LODGED

DATE FEE PAID ASSESS No.

I.S.C.

EXAMINED

DATE

WESTERN AUSTRALIAN PLANNING COMMISSION
FILE 154592

Delegated under S.16 P&D Act 2005 DATE

IN ORDER FOR DEALINGS
SUBJECT TO

FOR INSPECTOR OF PLANS AND SURVEYS DATE

APPROVED REG26A (4)

INSPECTOR OF PLANS AND SURVEYS DATE
(S. 18 Licensed Surveyors Act 1909)

GOVERNMENT OF WESTERN AUSTRALIA

Landgate

DEPOSITED PLAN
417425

SHEET 01 OF 03 SHEETS
(PLUS SURVEY SHEET(S))
VERSION 1

FOR HEADING SEE SHEET 1

FOR INTERESTS AND NOTIFICATIONS
SEE SHEET 3

SCALE 1 : 500 @ A2

10 0 40

ALL DISTANCES ARE IN METRES

SURVEY CARRIED OUT UNDER REG 26A
SPECIAL SURVEY AREA GUIDELINES
SEE SURVEY SHEETS FOR SURVEY INFORMATION

USE ONLY THE SURVEY SHEET/S WHEN DETERMINING THE TRUE FINAL POSITION AND TYPE OF ALL SURVEY MARKS PLACED PERTAINING TO THIS PLAN.

MNG

MNG Ref : 98313dp-303c - Stage 34 - DP417425.CSD

FINAL

LICENSED SURVEYOR DATE

GOVERNMENT OF WESTERN AUSTRALIA

Landgate

DEPOSITED PLAN
417425
SHEET 02 OF 03 SHEETS
VERSION 1

HELD BY LANDGATE IN DIGITAL FORMAT ONLY

FOR HEADING SEE SHEET 1

INTERESTS AND NOTIFICATIONS

SUBJECT	PURPOSE	STATUTORY REFERENCE	ORIGIN	LAND BURDENED	BENEFIT TO	COMMENTS
LOT 9073	EASEMENT		DOC M657545	LOT 5001 ON DP 414813	LOT 9073	
LOT 9073	EASEMENT		DOC M657546	LOT 5001 ON DP 414813	LOT 9073	
(33b)	EASEMENT (Water Supply)	SEC 167 OF THE P.& D. ACT REG 33 (b)	THIS PLAN	LOT 9073	WATER CORPORATION	
(33b)1	EASEMENT (Sewerage)	SEC 167 OF THE P.& D. ACT REG 33 (b)	THIS PLAN	LOT 9073	WATER CORPORATION	
	RESTRICTIVE COVENANT	SEC 136D OF THE TLA	THIS PLAN & DOC	ALL LOTS EXCEPT 9073	ALL LOTS EXCEPT 9073	
	NOTIFICATION	SEC 70A OF THE TLA	DOC	ALL LOTS EXCEPT 9073		GEO TECHNICAL SOIL RATING
	NOTIFICATION	SEC 165 OF THE P & D ACT	DOC	ALL LOTS EXCEPT 9073		MOSQUITO BREEDING AREA

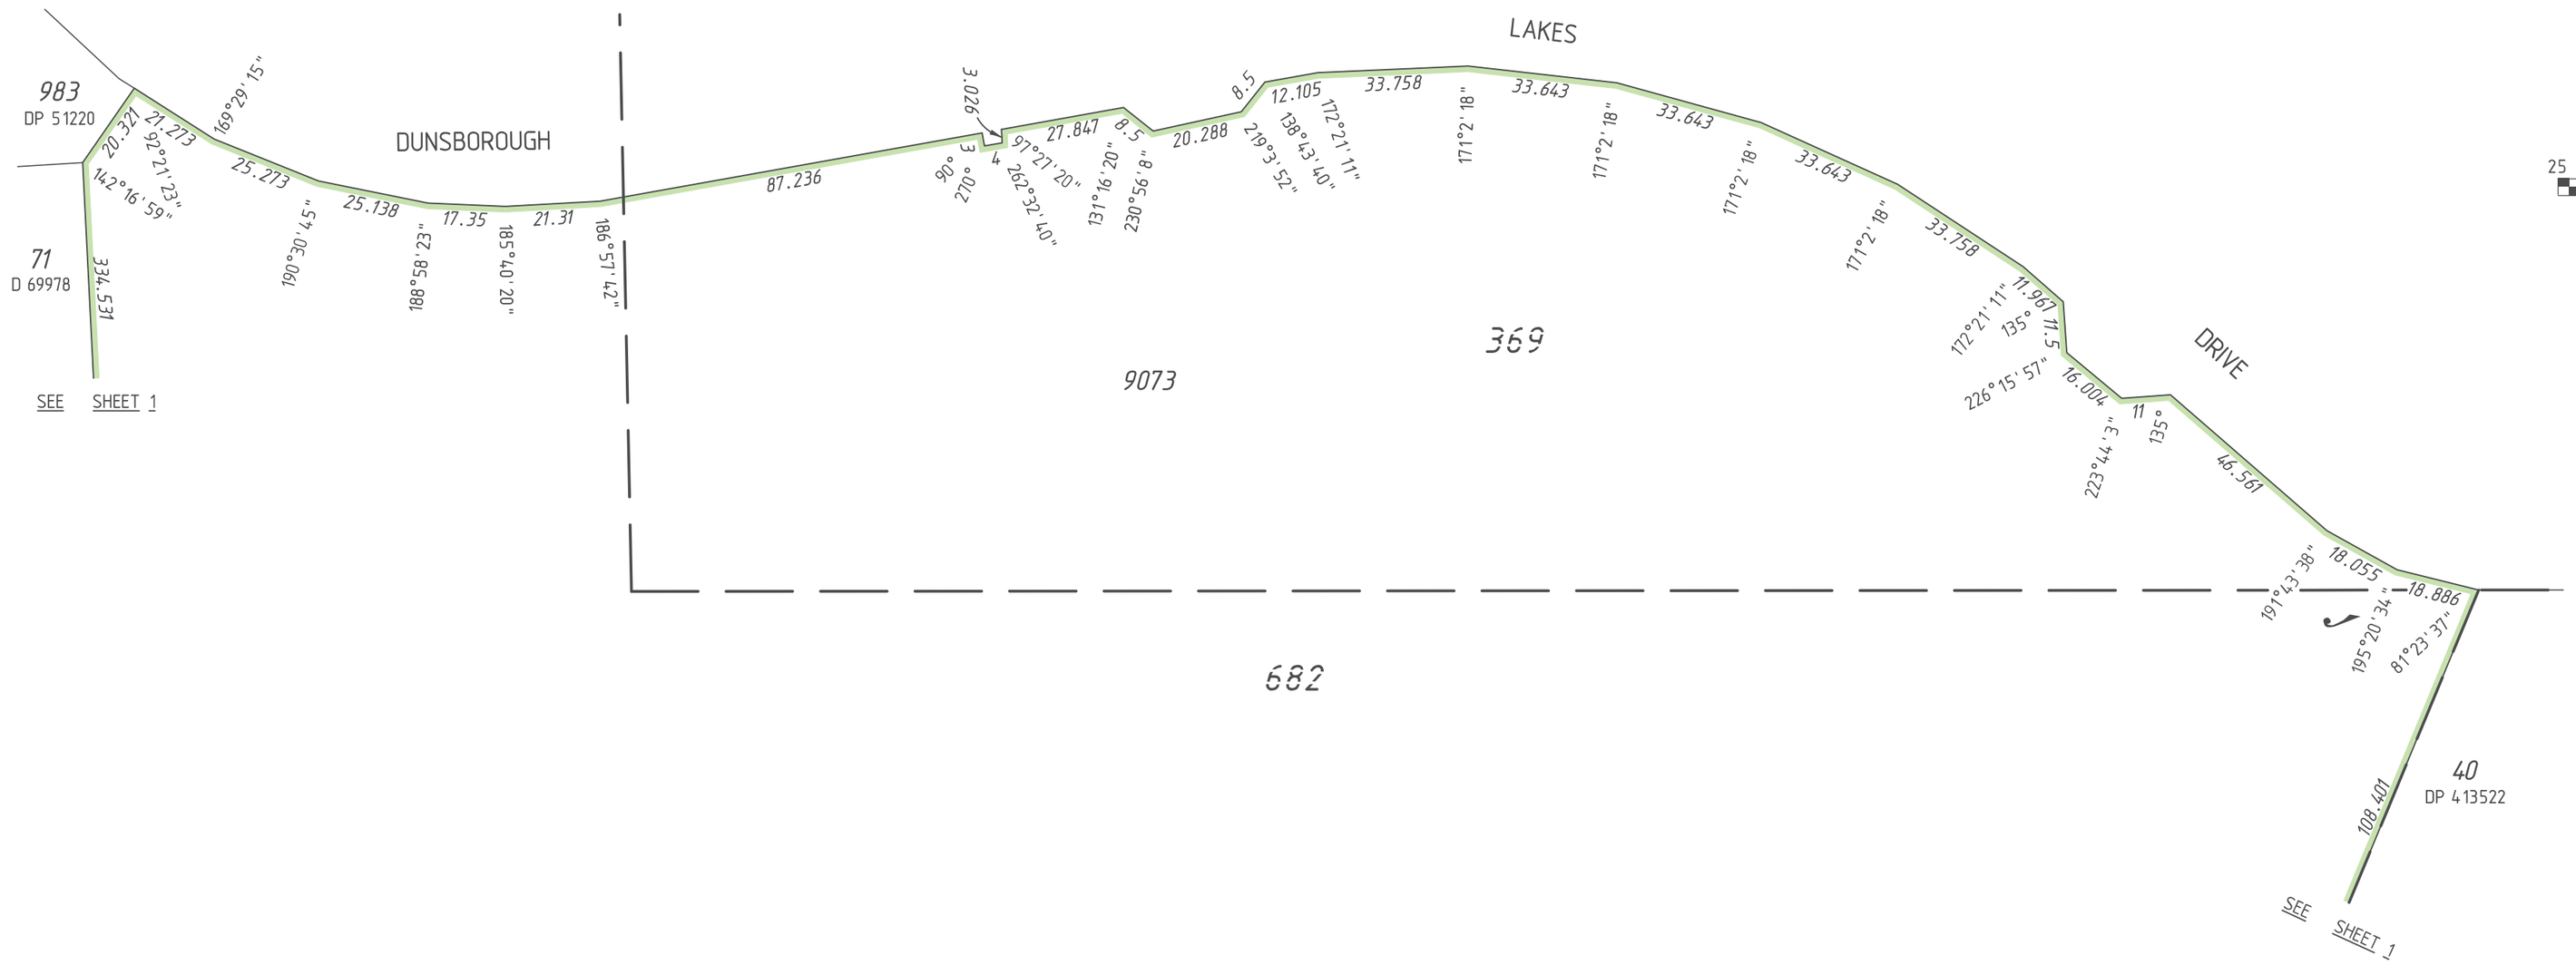

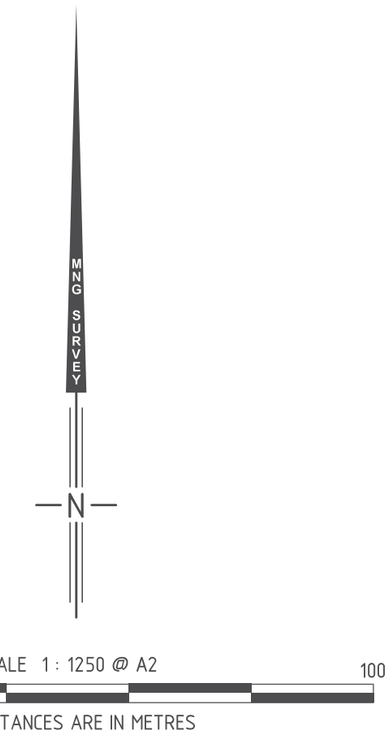

SURVEY CARRIED OUT UNDER REG 26A
SPECIAL SURVEY AREA GUIDELINES
SEE SURVEY SHEETS FOR SURVEY INFORMATION

USE ONLY THE SURVEY SHEET/S WHEN DETERMINING THE TRUE FINAL POSITION AND TYPE OF ALL SURVEY MARKS PLACED PERTAINING TO THIS PLAN.

MNG.

MNG Ref : 98313dp-303c - Stage 34 - DP417425.CSD

FINAL

LICENSED SURVEYOR DATE

GOVERNMENT OF WESTERN AUSTRALIA

Landgate

DEPOSITED PLAN
417425
SHEET 03 OF 03 SHEETS
VERSION 1

THIS SURVEY SHEET WILL BE REPLACED BY THE SURVEY DATA

MNG

MNG Ref: 98313dp-303c

GOVERNMENT OF WESTERN AUSTRALIA

Landgate

DEPOSITED PLAN

417425

SURVEY SHEET